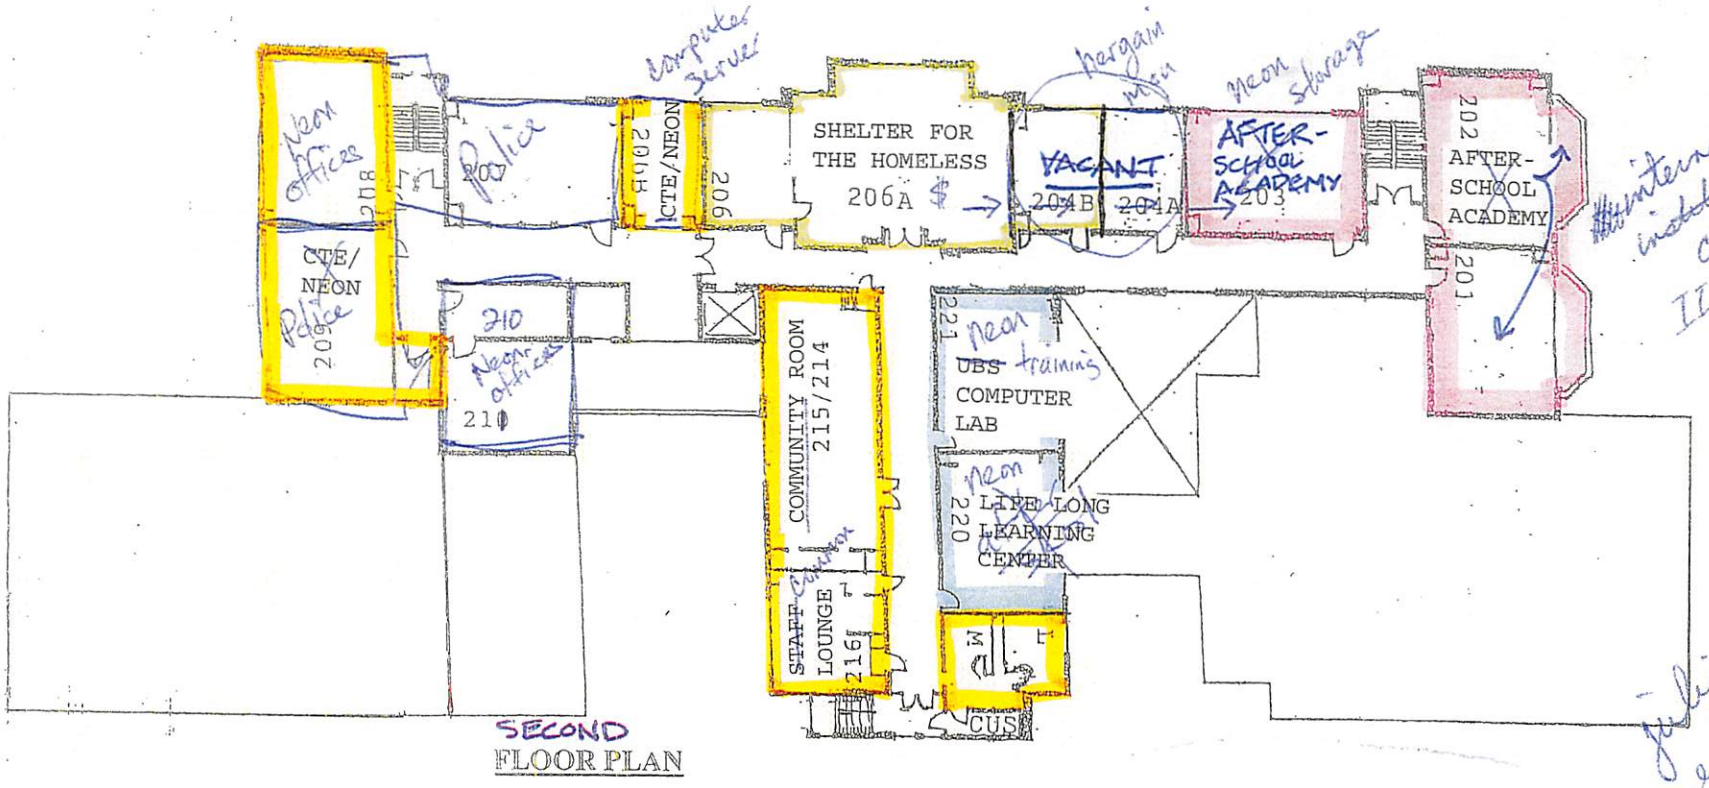

SECOND
FLOOR PLAN

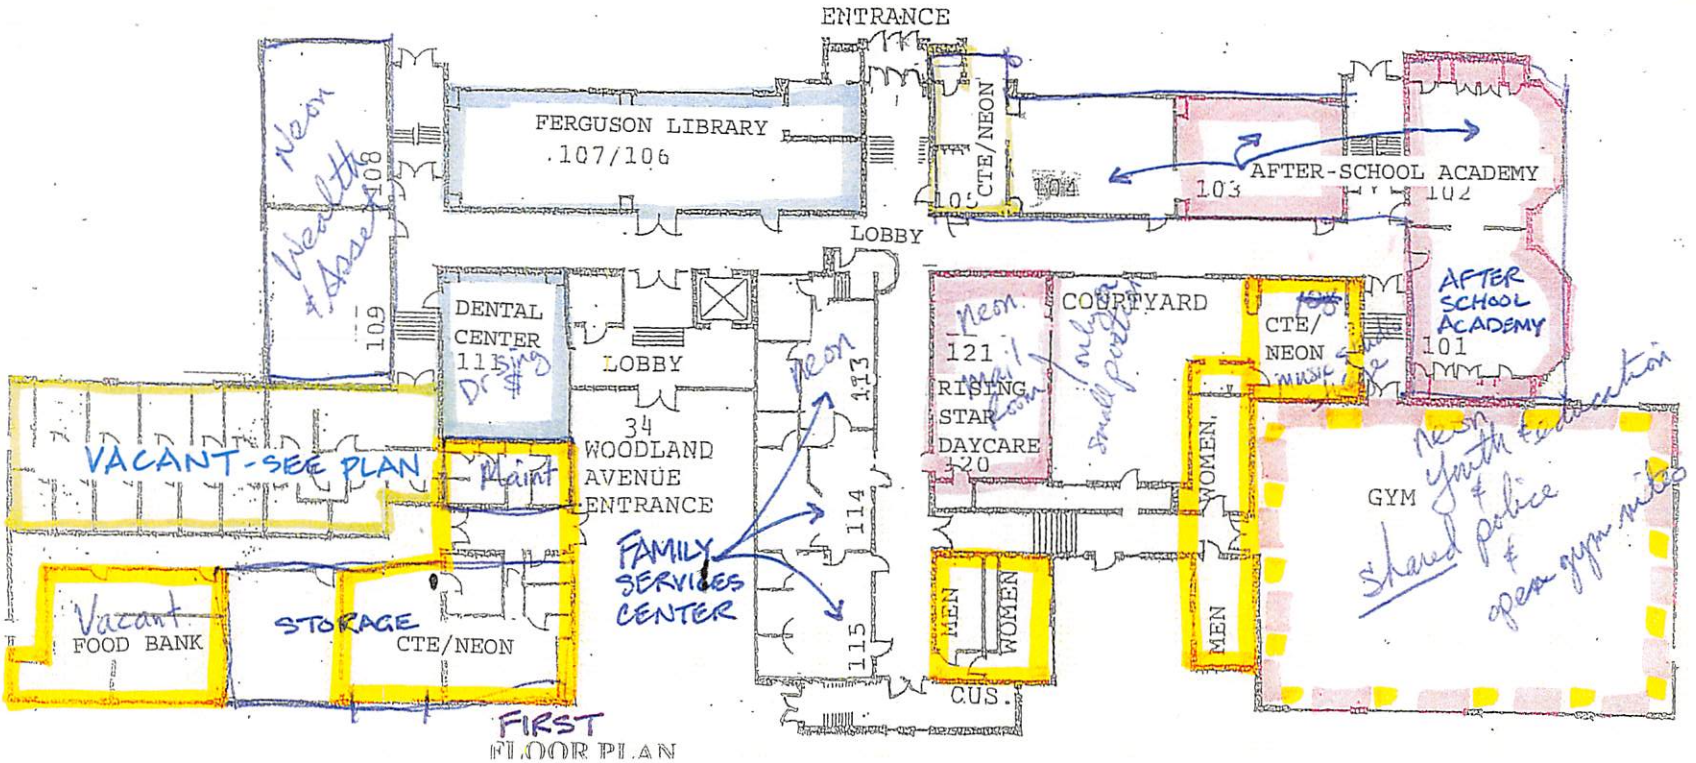

FIRST
FLOOR PLAN