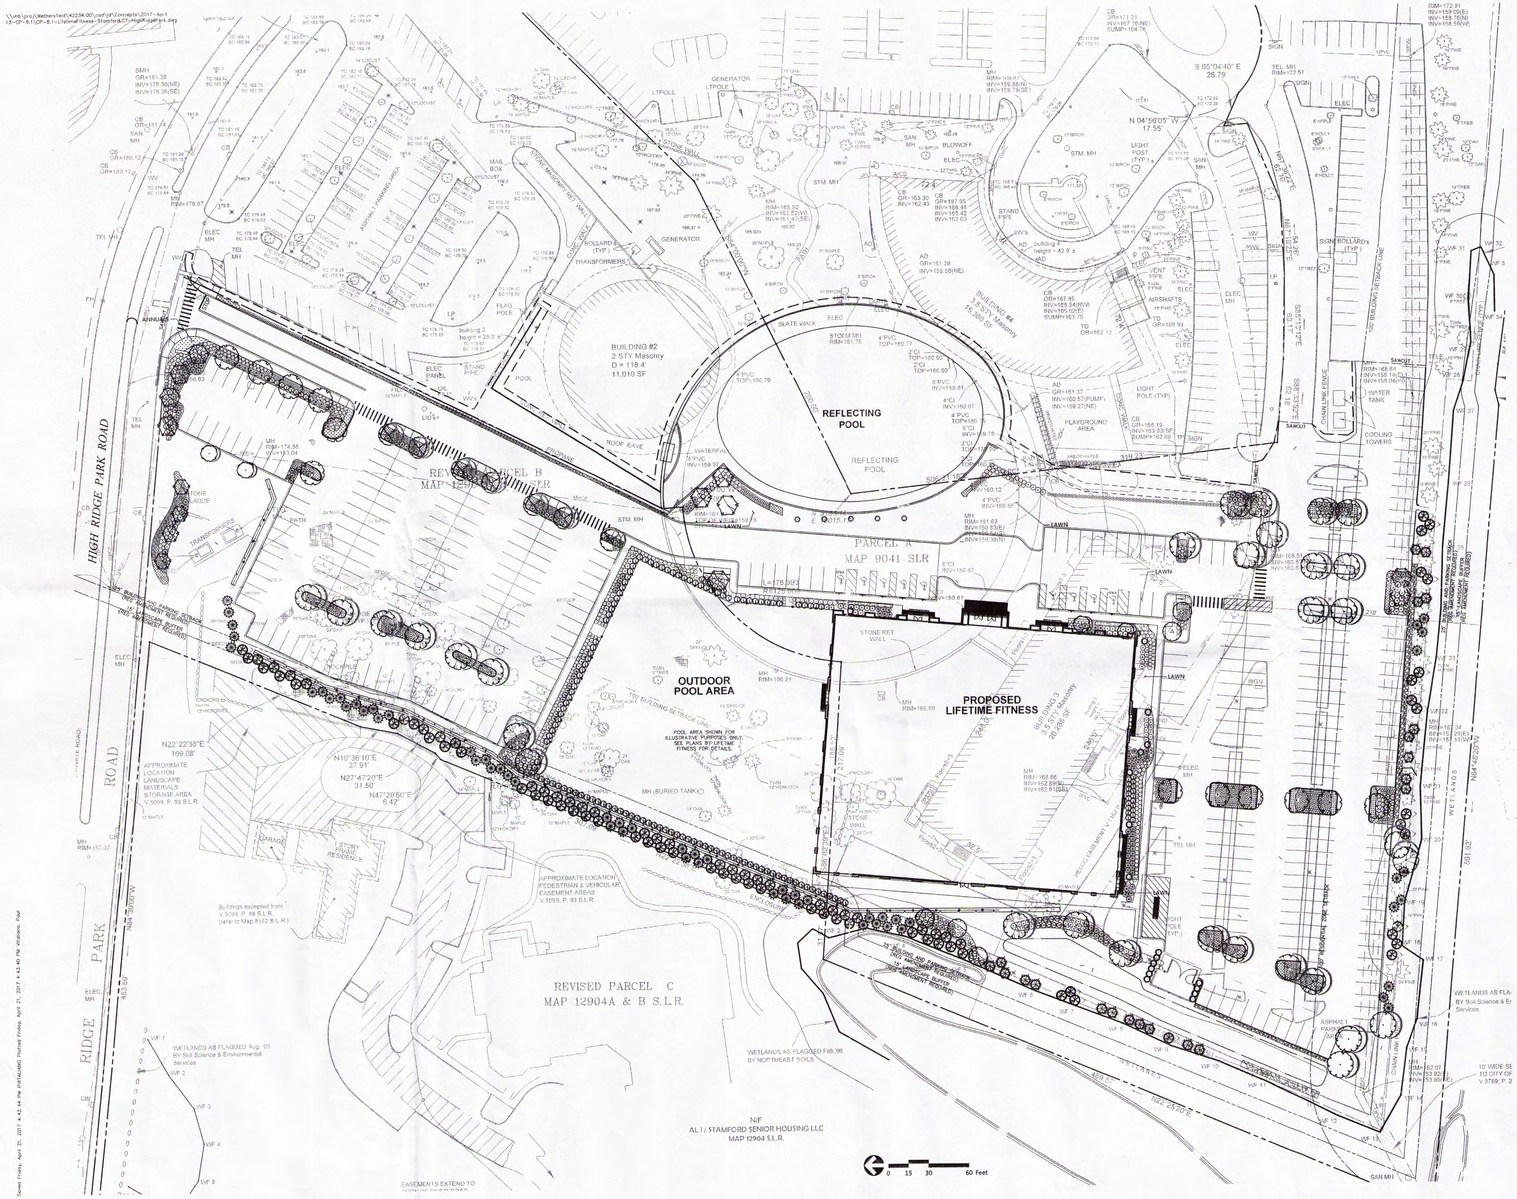

vhb.com
vhb
100 Great Meadow Road
Suite 200
Wethersfield, CT 06109
860.807.4300

LIFETIME
THE HEALTHY WAY OF LIFE COMPANY®

PROGRESS PRINT

LIFETIME Fitness Development
High Ridge Road Park
Stamford, Connecticut

No.	Revision	Date	Approv.

Issued for: Client Review — Date: April 21, 2017

Not Approved for Construction

Title: Conceptual Layout Plan

Drawing Number: CP-6.1

Sheet 1 of 1

Project number: 42234.00